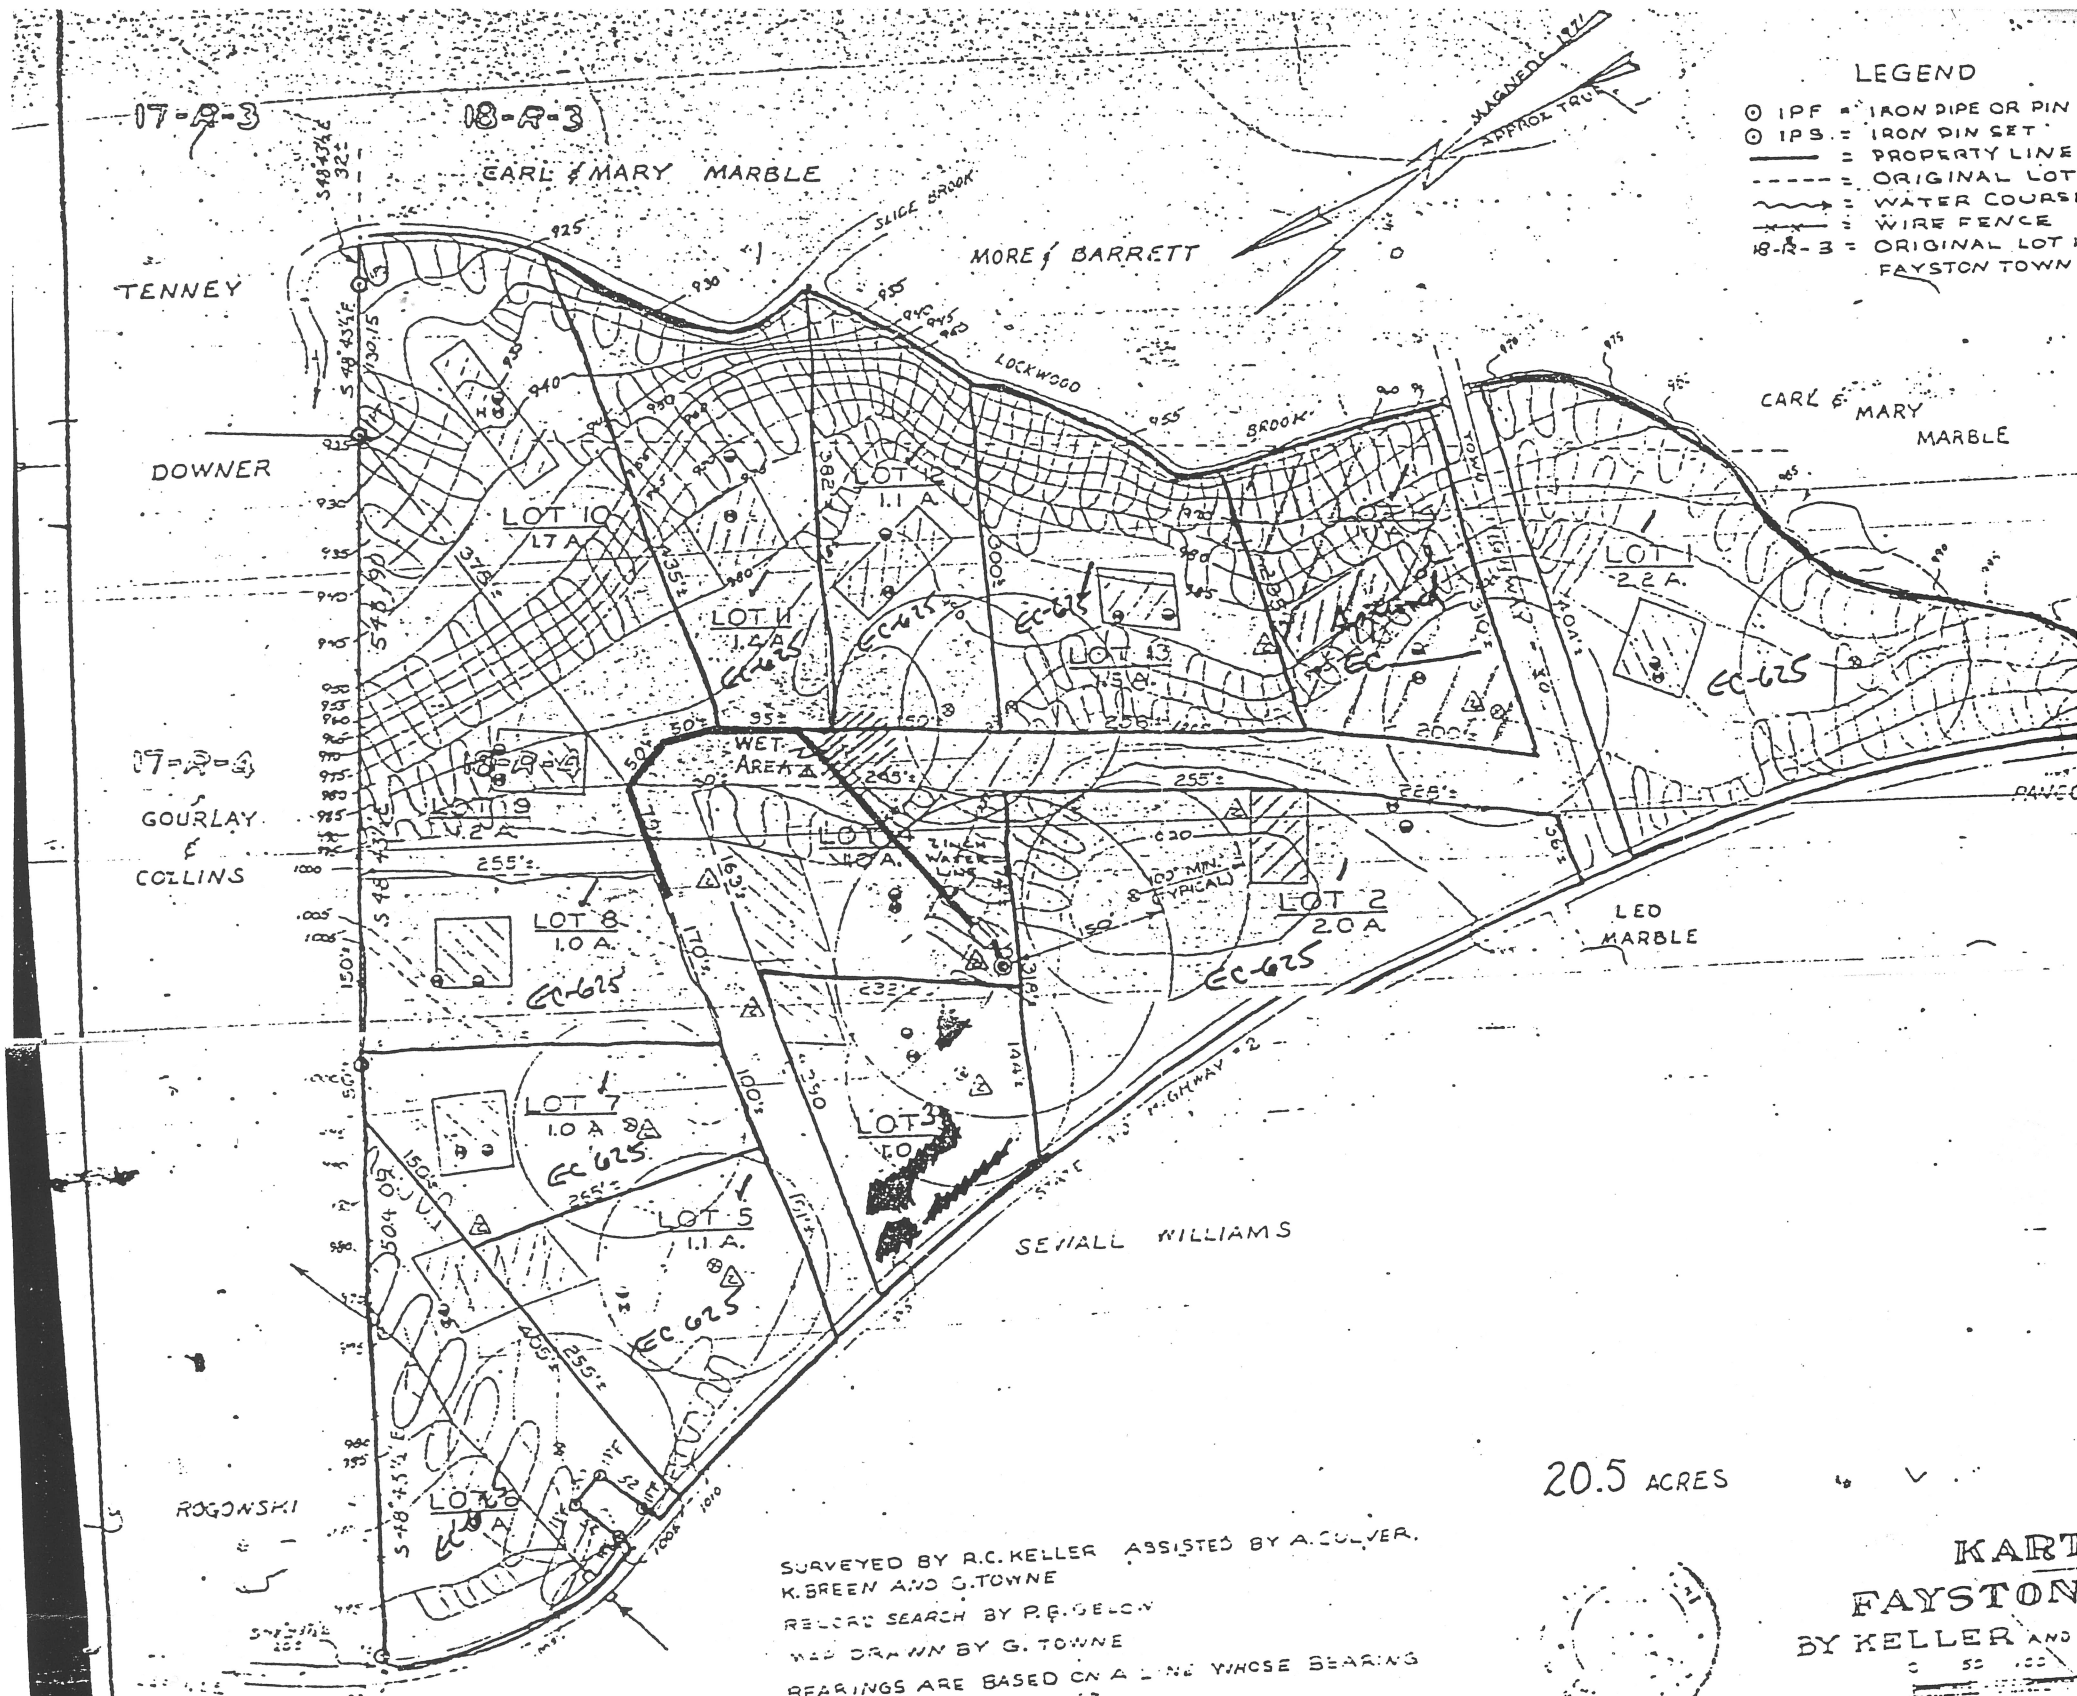

NOTES:

1. PERIMETER AND TOPOGRAPHIC SURVEY AS PERFORMED BY KELLER AND LOWE, INC. WATERBURY, VERMONT.
2. WATER SYSTEM TO SERVE LOTS 4, 8, DEPICTED IN DETAIL ON SEPARATE DRAWING NO. 2240 – SHEET 2 OF 2.

LEGEND

- PERCOLATION TEST LOCATION
- TEST PIT LOCATION
- HAND PROBE LOCATION
- CONTINOUS AREA REQUIRED BY SUBDIVISION REGULATIONS, SECTION 5-605(6)(4) AND AREA SUITABLE FOR LEACHING FIELD
- AREA UNSUITABLE FOR SEWAGE DISPOSAL DUE TO EXCESSIVE SLOPE OR PROXIMITY TO WATER COURSE
- PROPOSED LOT LINES
- PROPOSED WELL LOCATION
- MINIMUM SAFE DISTANCE FROM WELL TO LEACHING FACILITY (MIN. TYP.)
- 2" WATER LINE

NO.	DATE	REVISIONS	CHKD	APPD
4	Mar 73	Group Water System Added	LP	
3	Mar 73	Misc. Well & Leach Field Change	LP	
1	Sep 72	Wet Area Added	LP	

STATE OF VERMONT JOSEPH S. KING P.E. No 1565 PROFESSIONAL ENGINEER

DUBOIS & KING, INC.
ENGINEERS—PLANNERS
RANDOLPH, VERMONT

LOCKWOOD
TOWN O
SUBDIVISION

DIVISION OF ENVIRONMENTAL
By
Date